Scale Bar: Units in Millimetres

10 20 50 100 200 300 400 500 600 700

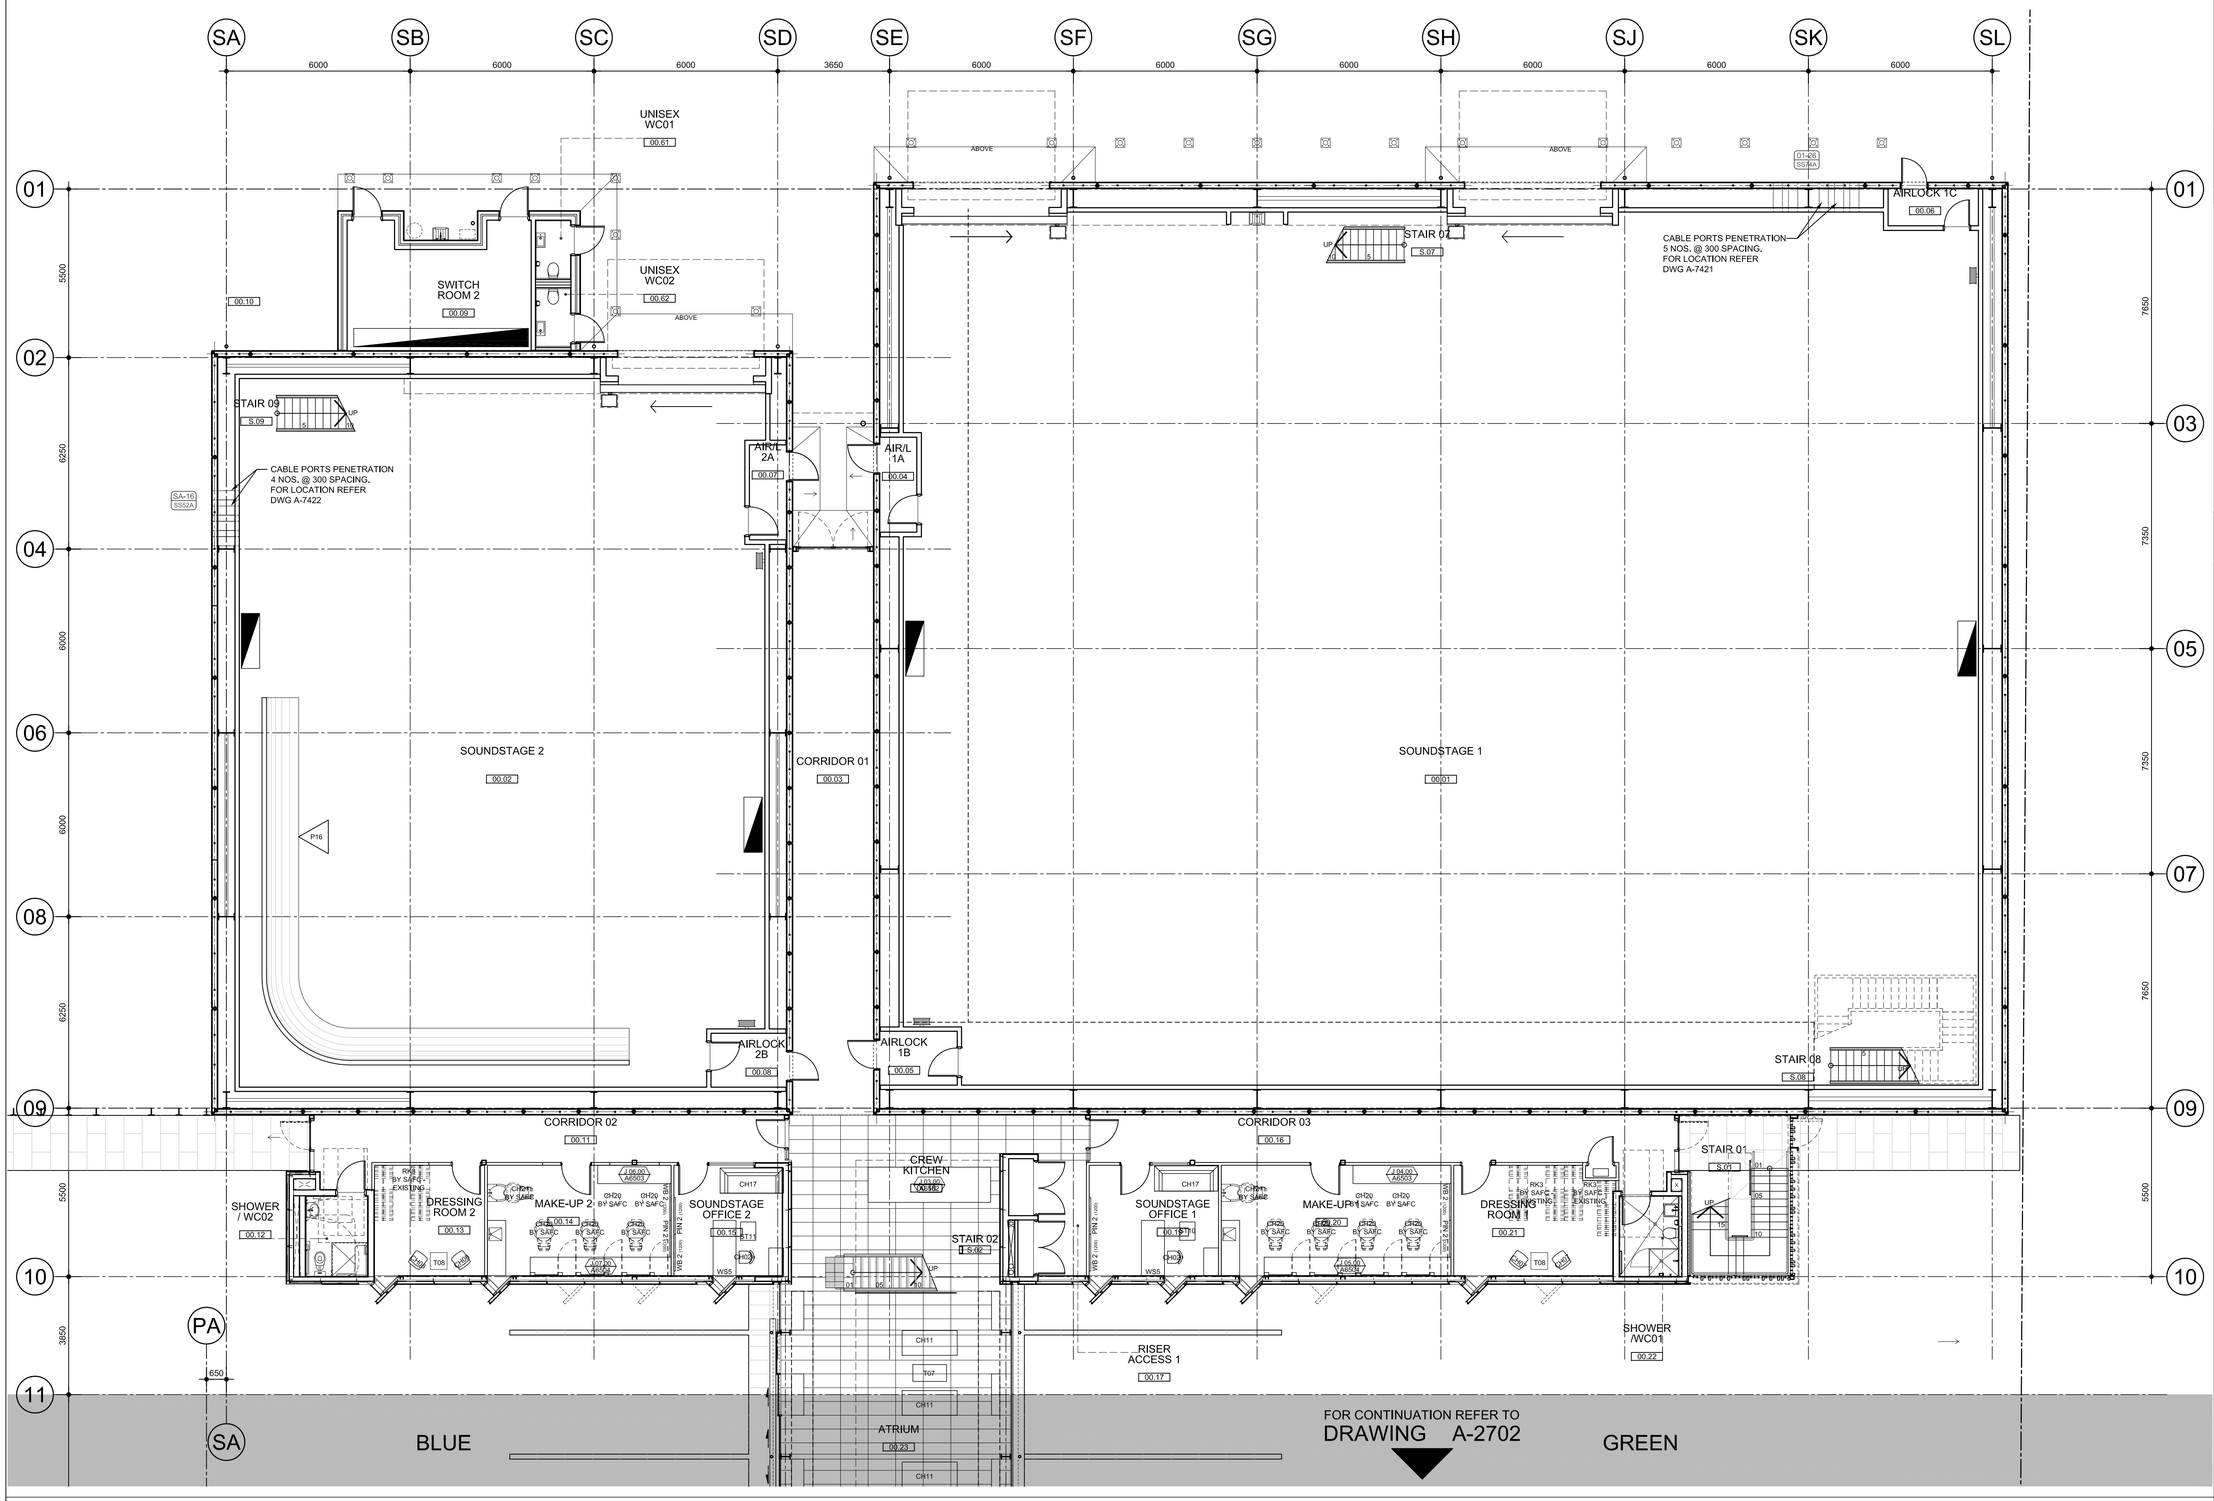

LEGEND

CHAIRS / LOUNGES / OTTOMANS

CH-01 TASK CHAIR
CH-02 TASK CHAIR
CH-03 TASK CHAIR
CH-04 TASK CHAIR
CH-07 MEETING CHAIR
CH-08 MEETING CHAIR
CH-09 SINGLE SEAT SOFA
CH-11 OTTOMAN
CH-13 TWO SEAT AND HALF SEAT SOFA
CH-14 THREE SEAT SOFA
CH-15 THREE SEAT SOFA
CH-16 TWO SEAT SOFA
CH-17 TWO SEAT SOFA
CH-18 MODULAR SOFA
CH-19 MODULAR SOFA
CH-20 MAKE-UP CHAIR - NOT IN CONTRACT
CH-21 SHAMPOO BED - NOT IN CONTRACT
CH-24 CUTTING STOOL
CH-23 THEATRE CHAIR
CH-24 REMOVABLE THEATRE CHAIR
CH-26 CHANGE AREA SEAT
CH-27 DRAFTING STOOL

STORAGE

ST-01 MOBILE PEDESTAL TAMBOUR CADDY
ST-02 MOBILE PEDESTAL TAMBOUR CADDY
ST-03 OPEN METAL SHELVING
ST-06 OPEN METAL SHELVING
ST-08 LATERAL FILE
ST-09 LATERAL FILE
ST-10 MOBILE PEDESTAL
ST-11 MOBILE PEDESTAL

TABLES

T-01 MEETING TABLE
T-02 MEETING TABLE
T-03 MEETING TABLE
T-04 MEETING TABLE
T-05 MEETING TABLE
T-06 MOBILE TABLE - NOT IN CONTRACT
T-07 COFFEE TABLE
T-08 COFFEE TABLE
T-10 COFFEE TABLE
T-12 COFFEE TABLE
T-13 WORK TABLE - NOT IN CONTRACT
CT01 CUTTING TABLE - NOT IN CONTRACT

WORKSTATIONS

WS1 TYPE 1 WORKSTATION DESK 1800 X 750
WS2 TYPE 2 WORKSTATION DESK 2400 X 750
WS3 TYPE 3 WORKSTATION DESK 2400 X 750 + ADJUSTABLE
WS4 TYPE 4 WORKSTATION DESK 900 x 600
WS5 TYPE 5 WORKSTATION DESK 1800 X 750
WS6 TYPE 6 WORKSTATION DESK 2400 X 750
WS7 TYPE 7 WORKSTATION DESK 1500 X 600

BINS

BIN01 BIN
BIN02 BIN
BIN03 BIN

PINBOARDS

PIN02 PINBOARD
PIN04 PINBOARD
PIN05 PINBOARD

WHITEBOARDS

WB02 WHITEBOARD
WB03 WHITEBOARD
WB04 WHITEBOARD

MISC

RK01 HANGING RACKS
RK02 HANGING RACKS
RK03 HANGING RACKS - NOT IN CONTRACT

CRT01 CURTAIN TRACK
CRT02 CURTAIN TRACK

N

grieve gillett
243 Pirie Street
Adelaide 5000
South Australia
Tel 08 8232 3626
Fax 08 8232 3625
gg@grievegillett.com.au
www.grievegillett.com.au
architecture
interior design
urban design
heritage

Consultant
COX Cox Richardson Architects & Planners
Level 2, 204 Clarence Street,
Sydney, NSW, 2000.
telephone: 61 2 9267 9599
facsimile: 61 2 9264 5644
email: sydney@cox.com.au

FINISHES

ACP##	Acoustic Panel - Type ##
ACR01	Acrylic Resin Benchtop
ACY01	Acrylic Panel
BBD01	Bulletin Board
BIT	External paving
BRF	Brickwork: face
CBG##	Ceramic-coated glass - Type ##
CCM	Composite cladding: metal
CCT##	Composite cladding: timber
CFC##	Compressed fibre cement: painted
CNB	Concrete: finished-as-laid: broomed
COF01	Concrete, off-form: natural
COF02	Concrete, off-form: Painted
CPL01	Checker Plate
CPT##	Carpet: Type##
CTC01	Ceramic Wall tiles
CTF01	Vitrified Floor Tile
DP	Downpipe - Stainless steel
ECG01	Exposed Ceiling Grid
ECG02	Exposed Ceiling Grid: Moisture Resistant
EMT01	Entry Mat
EPX01	Epoxy Flooring: Superflat, Self levelling Soundstage Floor
EPX02	Epoxy Flooring: Stair Nosing
G##	Glass: Type ##
GBW	Gabion Wall
GFM01	Glazing film
GLW##	Glass Wall: Type##
IRM01	Inverted roof membrane system (gravel)
IRM02	Inverted roof membrane system (pavers)
LAM##	Laminate: Type##
MIR	Mirror
MLG	Metal louvre grille
MLS	Metal louvre screen
OF	Overflow - Stainless steel
OHD	Steel roller shutter
P##	Paint: Type ##
PCO01	Precast concrete: Brighton Lite
PCO02	Precast concrete: Stained
PCO03	Precast concrete: Brick Snaps
PPC	Pavers: precast concrete
PST01	Stone paving
PWC##	Powdercoat: Type##
RPM##	Metal deck roofing: Type##
RSF01	Resilient sheet flooring
RSF02	Resilient sheet flooring with acoustic underlay
SAC01	Suspended acoustic ceiling
SKA01	Aluminium skirting
SKS01	Metal ducted skirting
SKS01	Stainless steel skirting
SSB01	Stainless steel: balustrade
SSJ01	Stainless steel: Joinery
SST01	Decorative SS sheet
STF01	Stone (engineered): tiles
STF02	Stone (engineered): slabs
STR01	Reconstituted Stone
STR02	Reconstituted Stone
TGS01	Tactile Indicators
TMB##	Solid Timber - Type ##
TMV01	Timber veneer
UPH##	Upholstery: Type ##
WIN##	Aluminium window: Type##

Drawing Status

REV.	DATE	AMENDMENTS	INIT.
D	11/08/10	FOR FF&E TENDER	GG
C	21/04/10	FOR CONSTRUCTION	MB
B	26/02/2010	ISSUED FOR TENDER	MB
A	22/02/2010	ISSUED FOR TENDER	MB

Government of South Australia
Department for Transport, Energy and Infrastructure

© COPYRIGHT - GOVERNMENT OF SOUTH AUSTRALIA - DTEI
SETTING OUT OF THE WORK IS THE RESPONSIBILITY OF THE CONTRACTOR
ALL DIMENSIONS TO BE VERIFIED ON SITE
DISCREPANCIES TO BE REPORTED IMMEDIATELY TO THE SUPERINTENDENT
THIS DRAWING SHALL BE READ IN CONJUNCTION WITH ALL OTHER CONTRACT DOCUMENTS

CONTRACT EXECUTION
CONTRACTOR DATE
WITNESS DATE

CONTRACT NAME
ADELAIDE FILM AND SCREEN CENTRE
New Works

SITE ADDRESS
GLENSIDE CAMPUS

DRAWING TITLE
GROUND LEVEL FF & E LAYOUT
SHEET 1 OF 2

CONTRACT NO. XXXXXX
DRAWN BY - CHECKED BY DZ/MB
PROJECT DRAWING NO. A-NB-A2701
SCALE AND SHEET SIZE 1:100 @ A1
DTEI ASSET NO. 09758
SHEET NO. –
DTEI DRAWING NO. 12589-AR-2009
REVISION D